




WEST ELEVATION

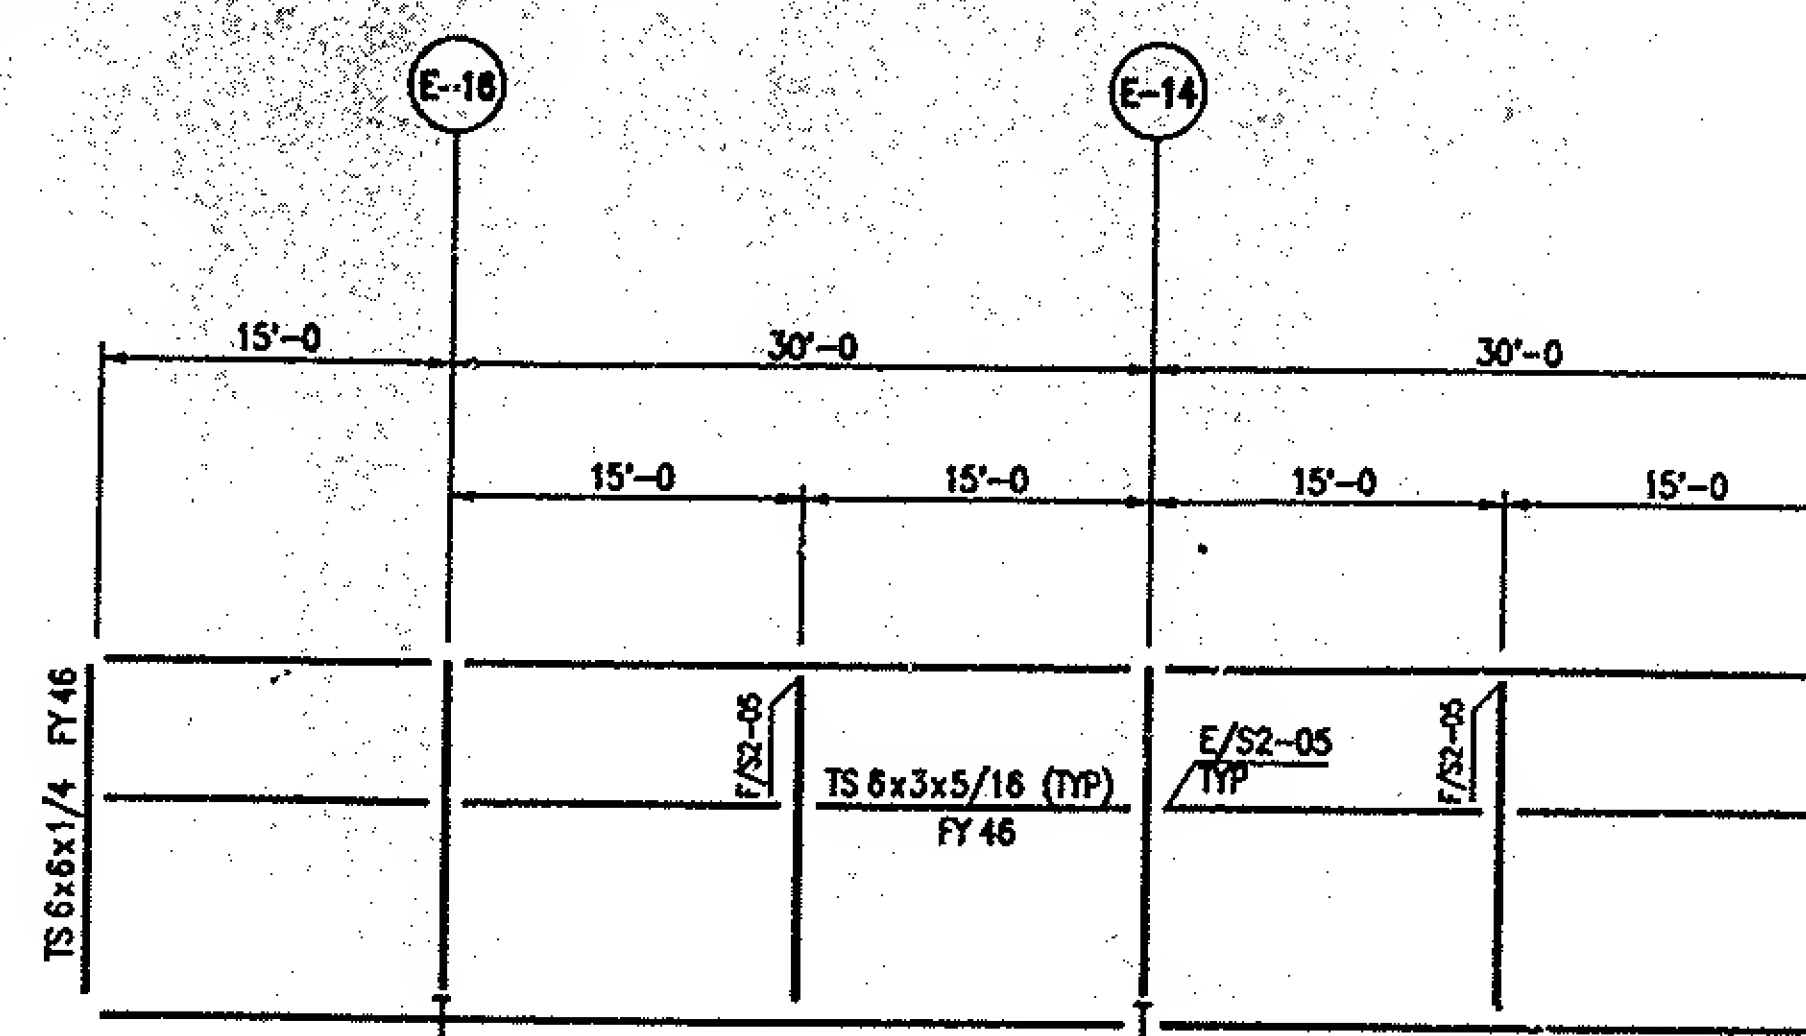

EAST ELEVATION

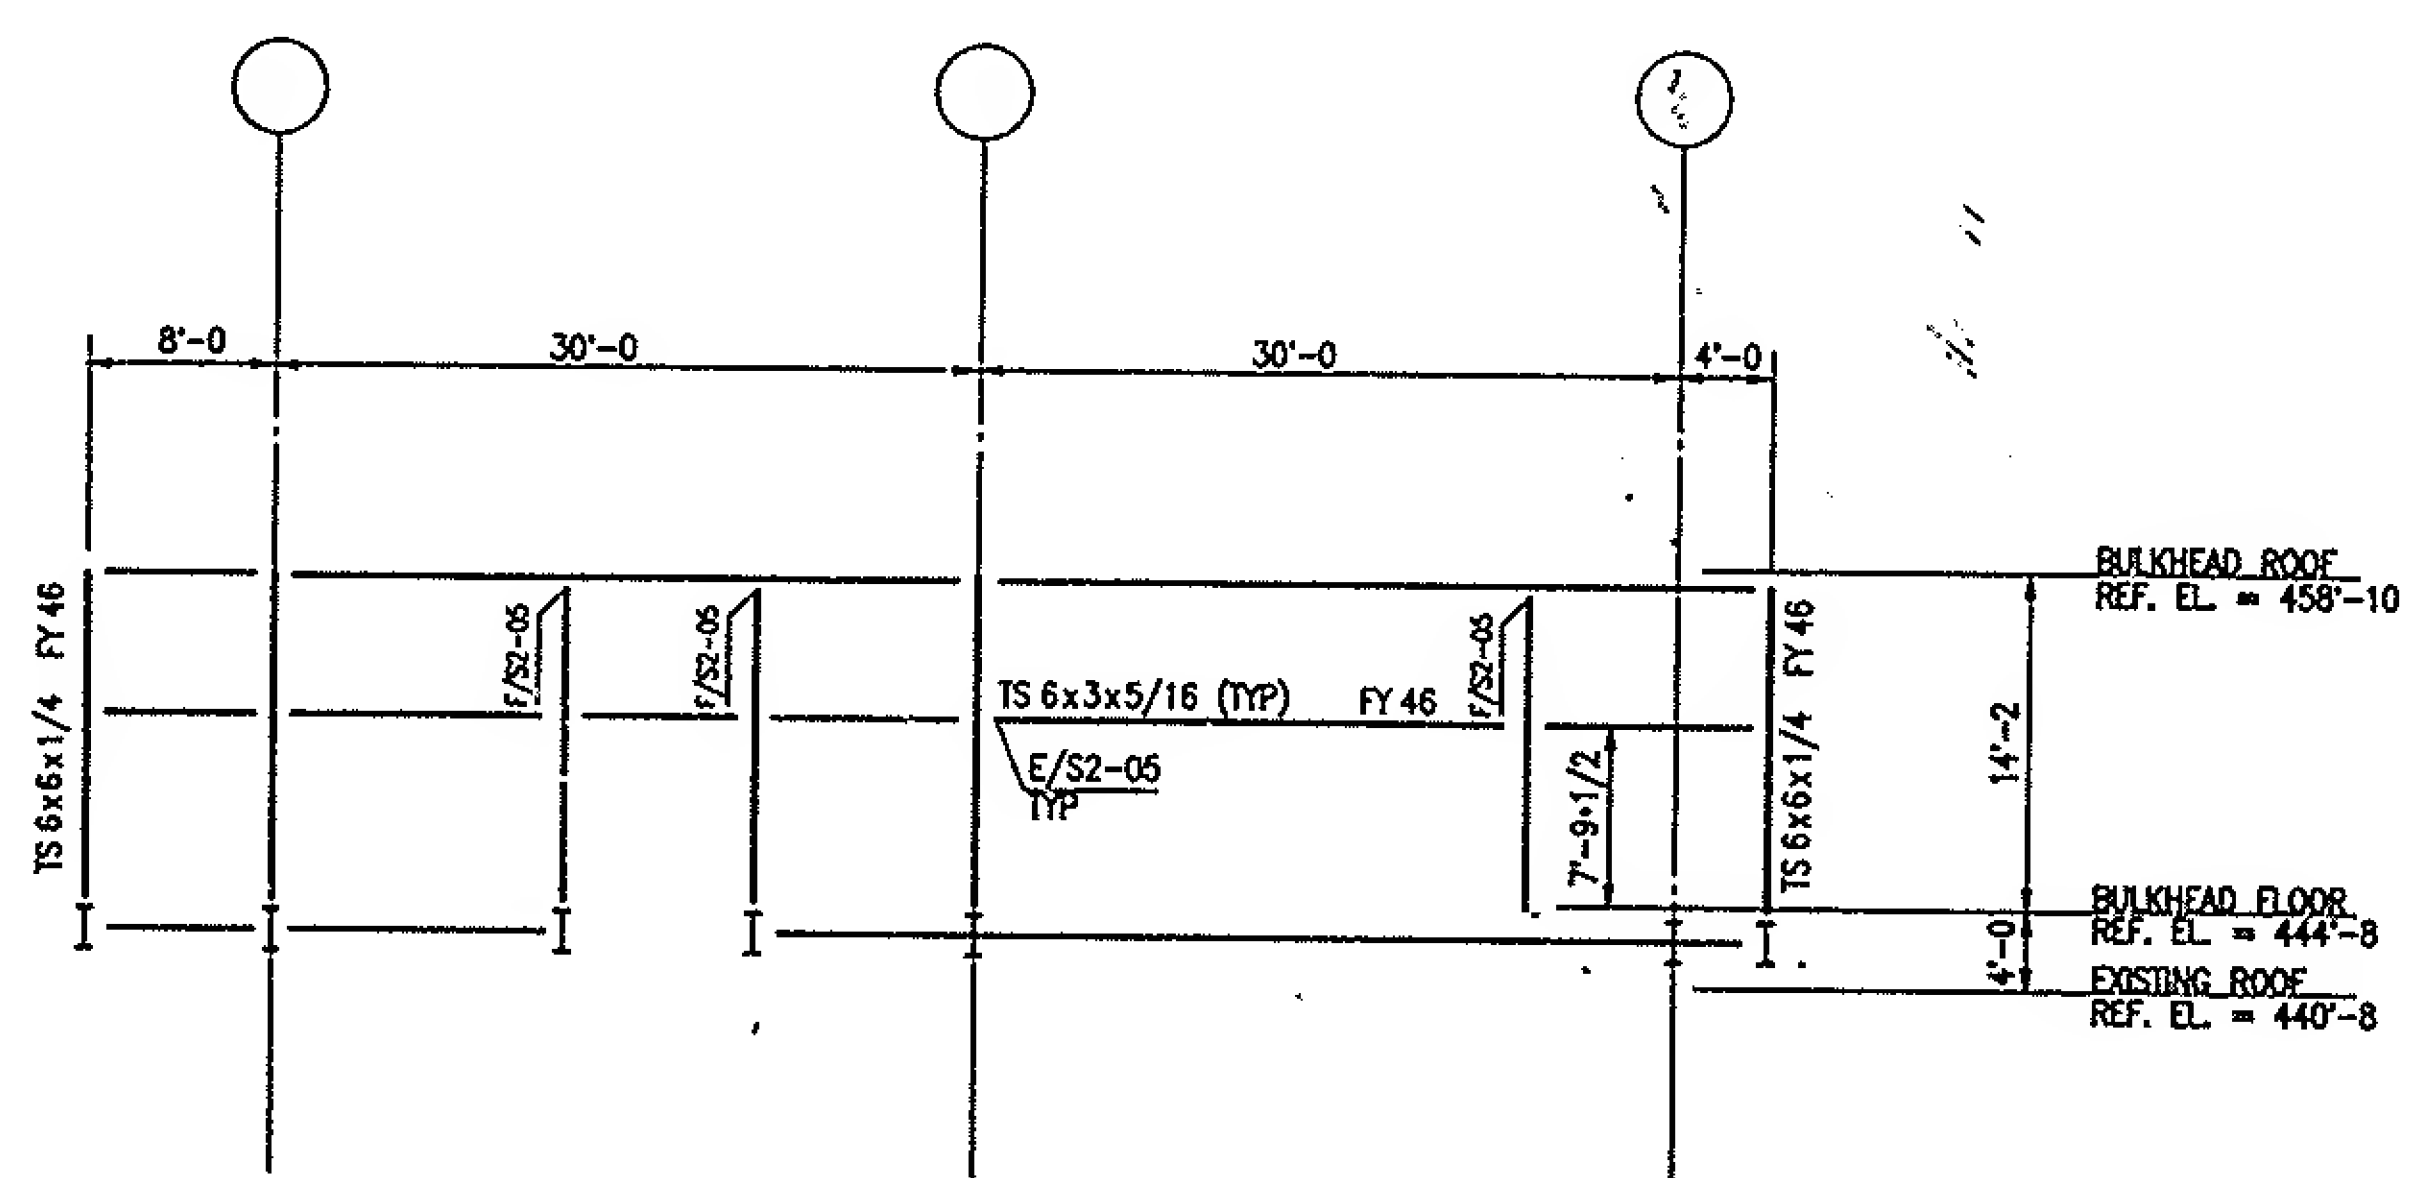

SOUTH ELEVATION

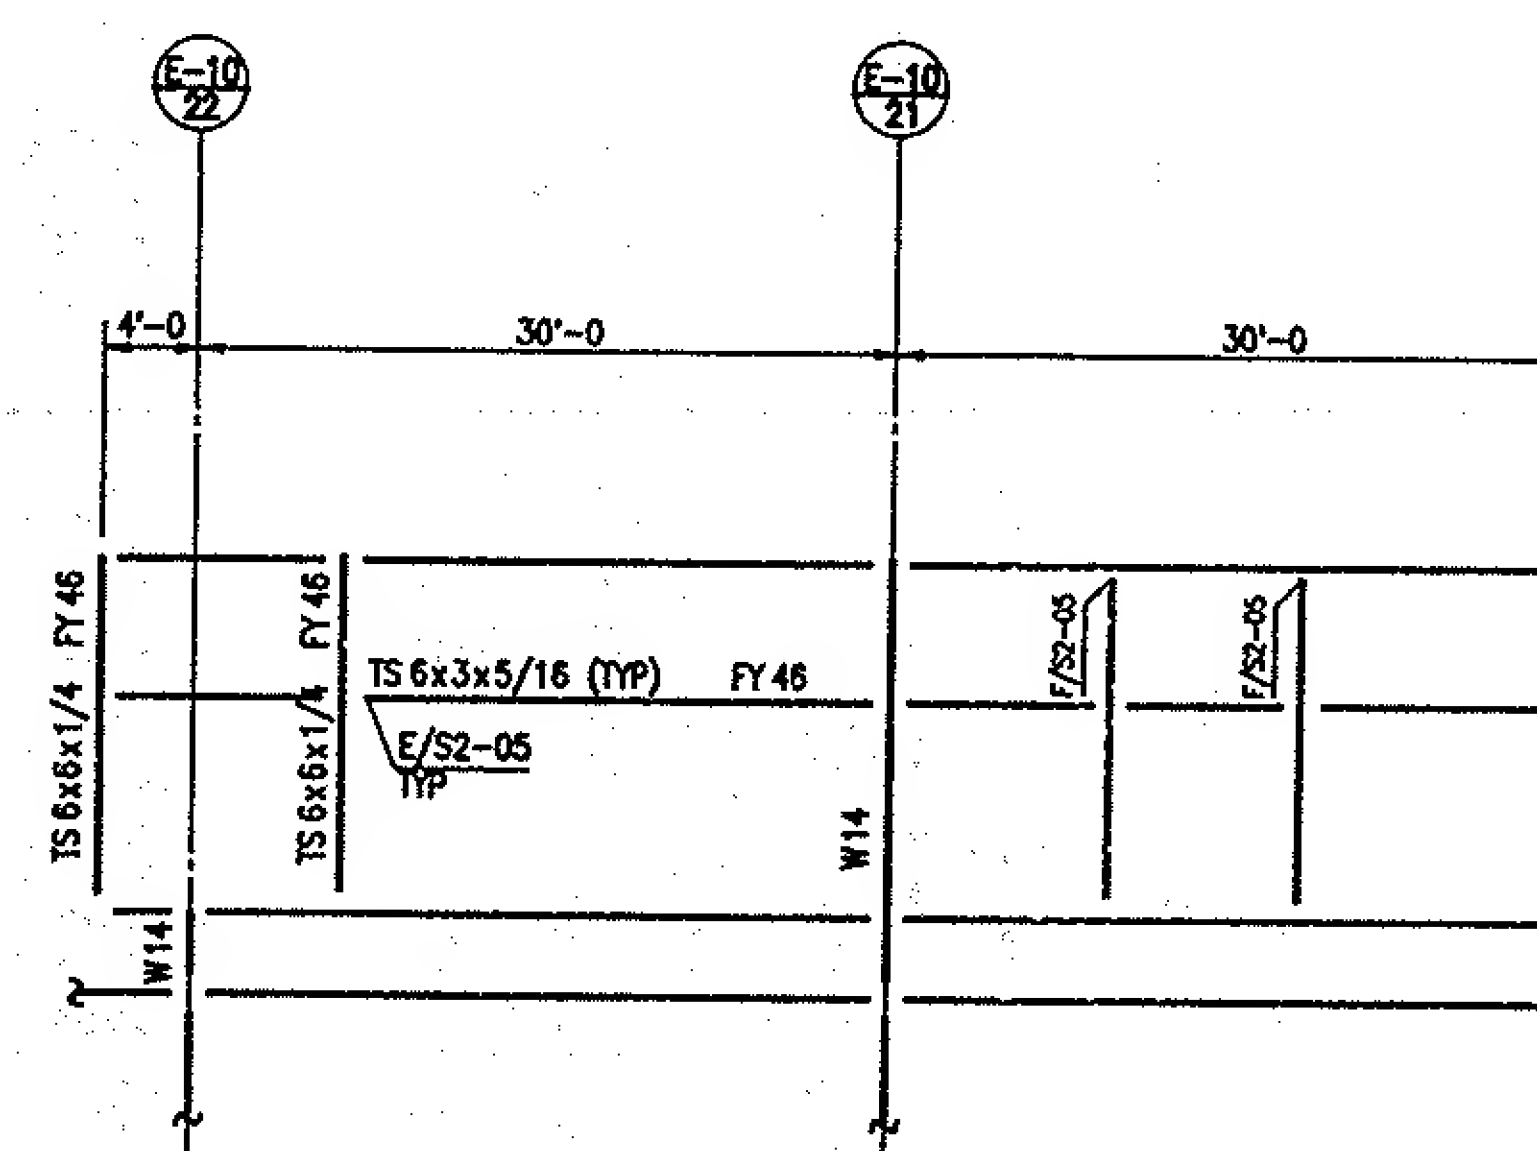

NORTH ELEVATION

- NOTES:
1. FOR FLOOR FRAMING AT EXISTING ROOF, REFER TO DRAWING S2-01. FOR FLOOR FRAMING AT BULKHEAD FLOOR AND BULKHEAD ROOF, REFER TO DRAWING S2-02.
 2. FOR W14 COLUMNS, SEE DRAWINGS S2-01 AND S2-02.
 3. ALL TS MEMBERS ARE GALVANIZED.